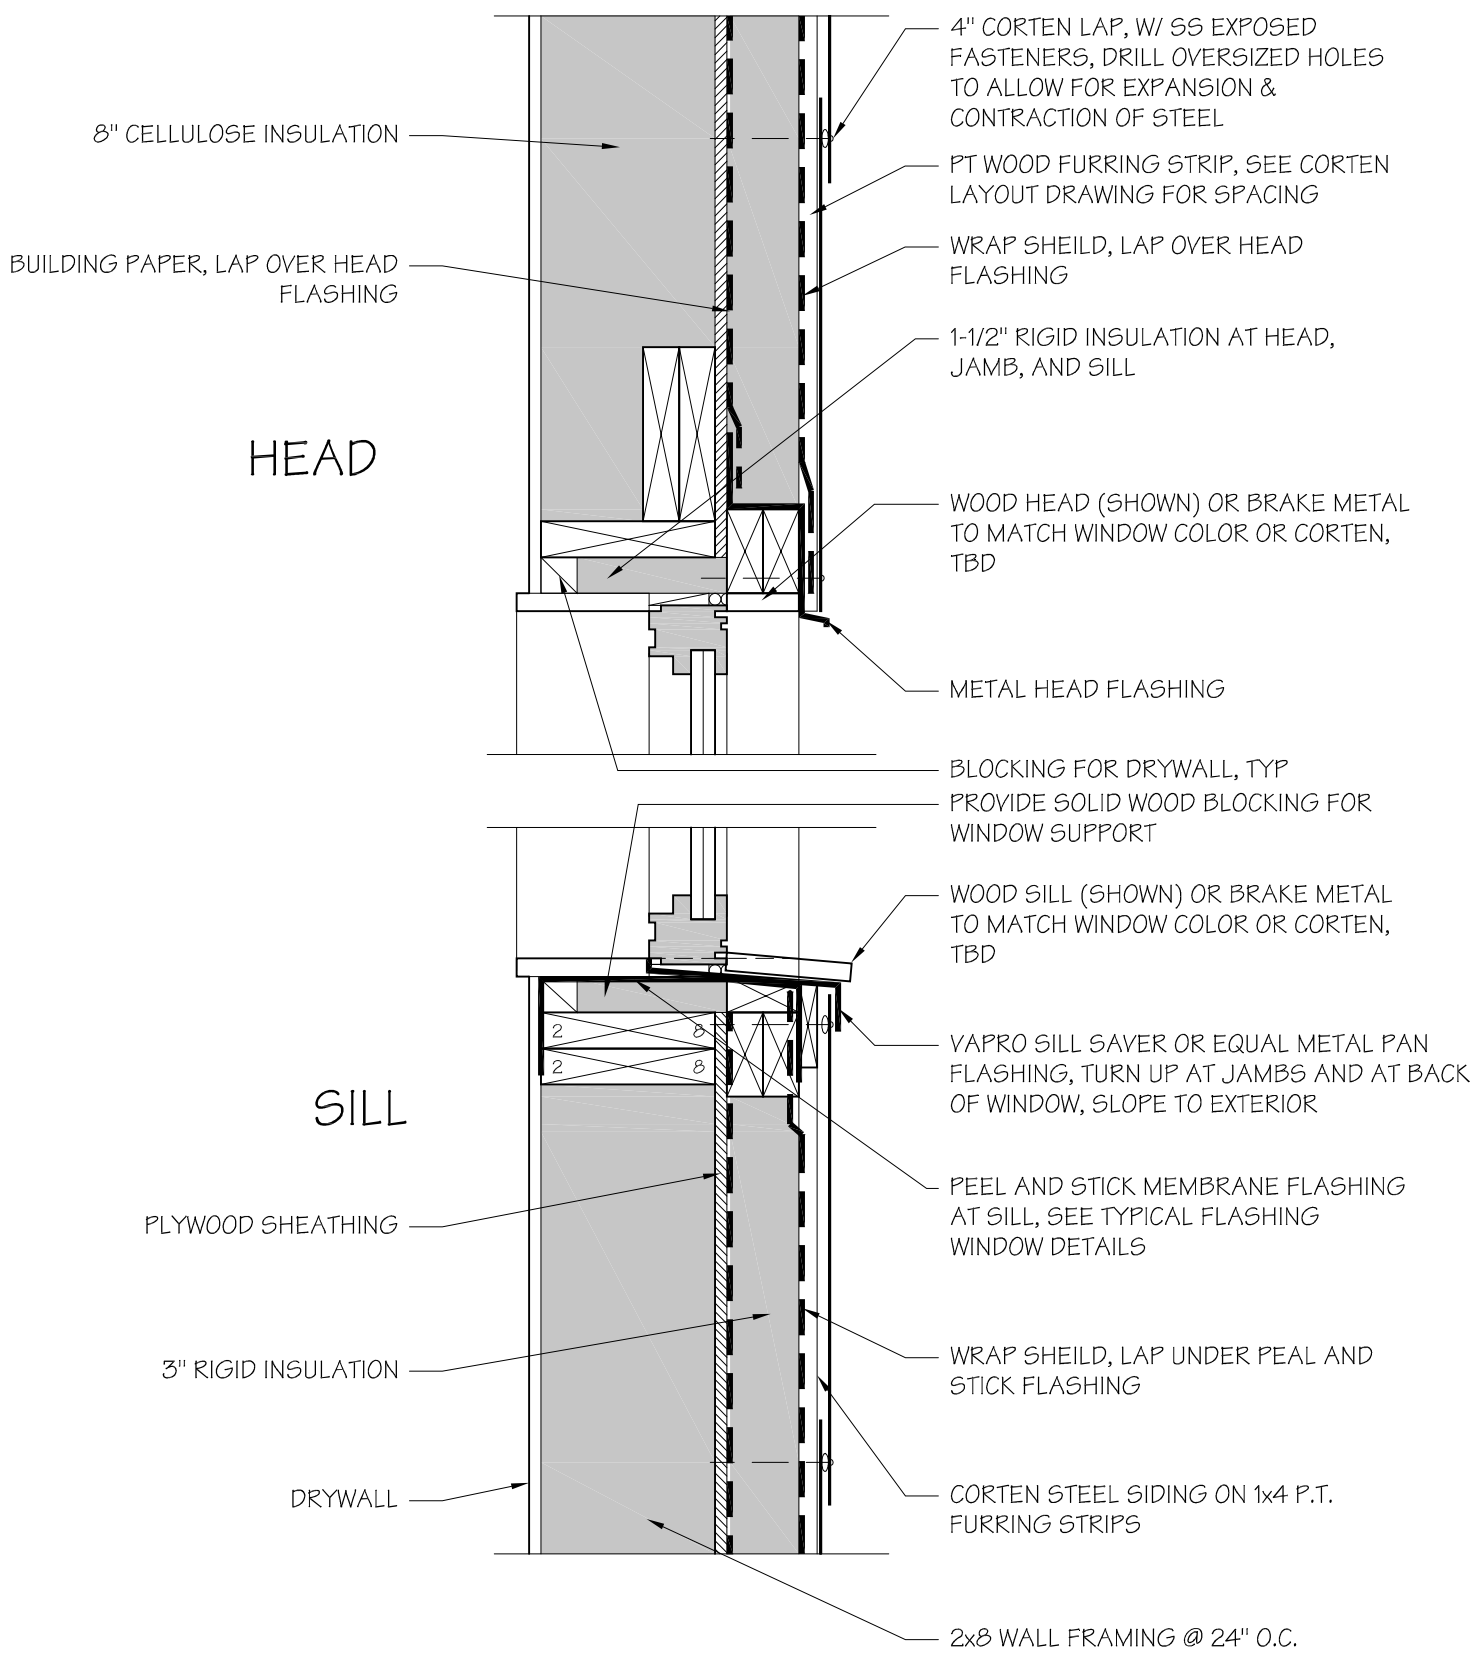
4" CORTEN LAP, W/ SS EXPOSED FASTENERS, DRILL OVERSIZED HOLES TO ALLOW FOR EXPANSION & CONTRACTION OF STEEL
8" CELLULOSE INSULATION
PT WOOD FURRING STRIP, SEE CORTEN LAYOUT DRAWING FOR SPACING
BUILDING PAPER, LAP OVER HEAD FLASHING
WRAP SHEILD, LAP OVER HEAD FLASHING
1-1/2" RIGID INSULATION AT HEAD, JAMB, AND SILL
HEAD
WOOD HEAD (SHOWN) OR BRAKE METAL TO MATCH WINDOW COLOR OR CORTEN, TBD
METAL HEAD FLASHING
BLOCKING FOR DRYWALL, TYP
PROVIDE SOLID WOOD BLOCKING FOR WINDOW SUPPORT
WOOD SILL (SHOWN) OR BRAKE METAL TO MATCH WINDOW COLOR OR CORTEN, TBD
VAPRO SILL SAVER OR EQUAL METAL PAN FLASHING, TURN UP AT JAMBS AND AT BACK OF WINDOW, SLOPE TO EXTERIOR
SILL
PEEL AND STICK MEMBRANE FLASHING AT SILL, SEE TYPICAL FLASHING WINDOW DETAILS
PLYWOOD SHEATHING
3" RIGID INSULATION
WRAP SHEILD, LAP UNDER PEAL AND STICK FLASHING
DRYWALL
CORTEN STEEL SIDING ON 1x4 P.T. FURRING STRIPS
2x8 WALL FRAMING @ 24" O.C.