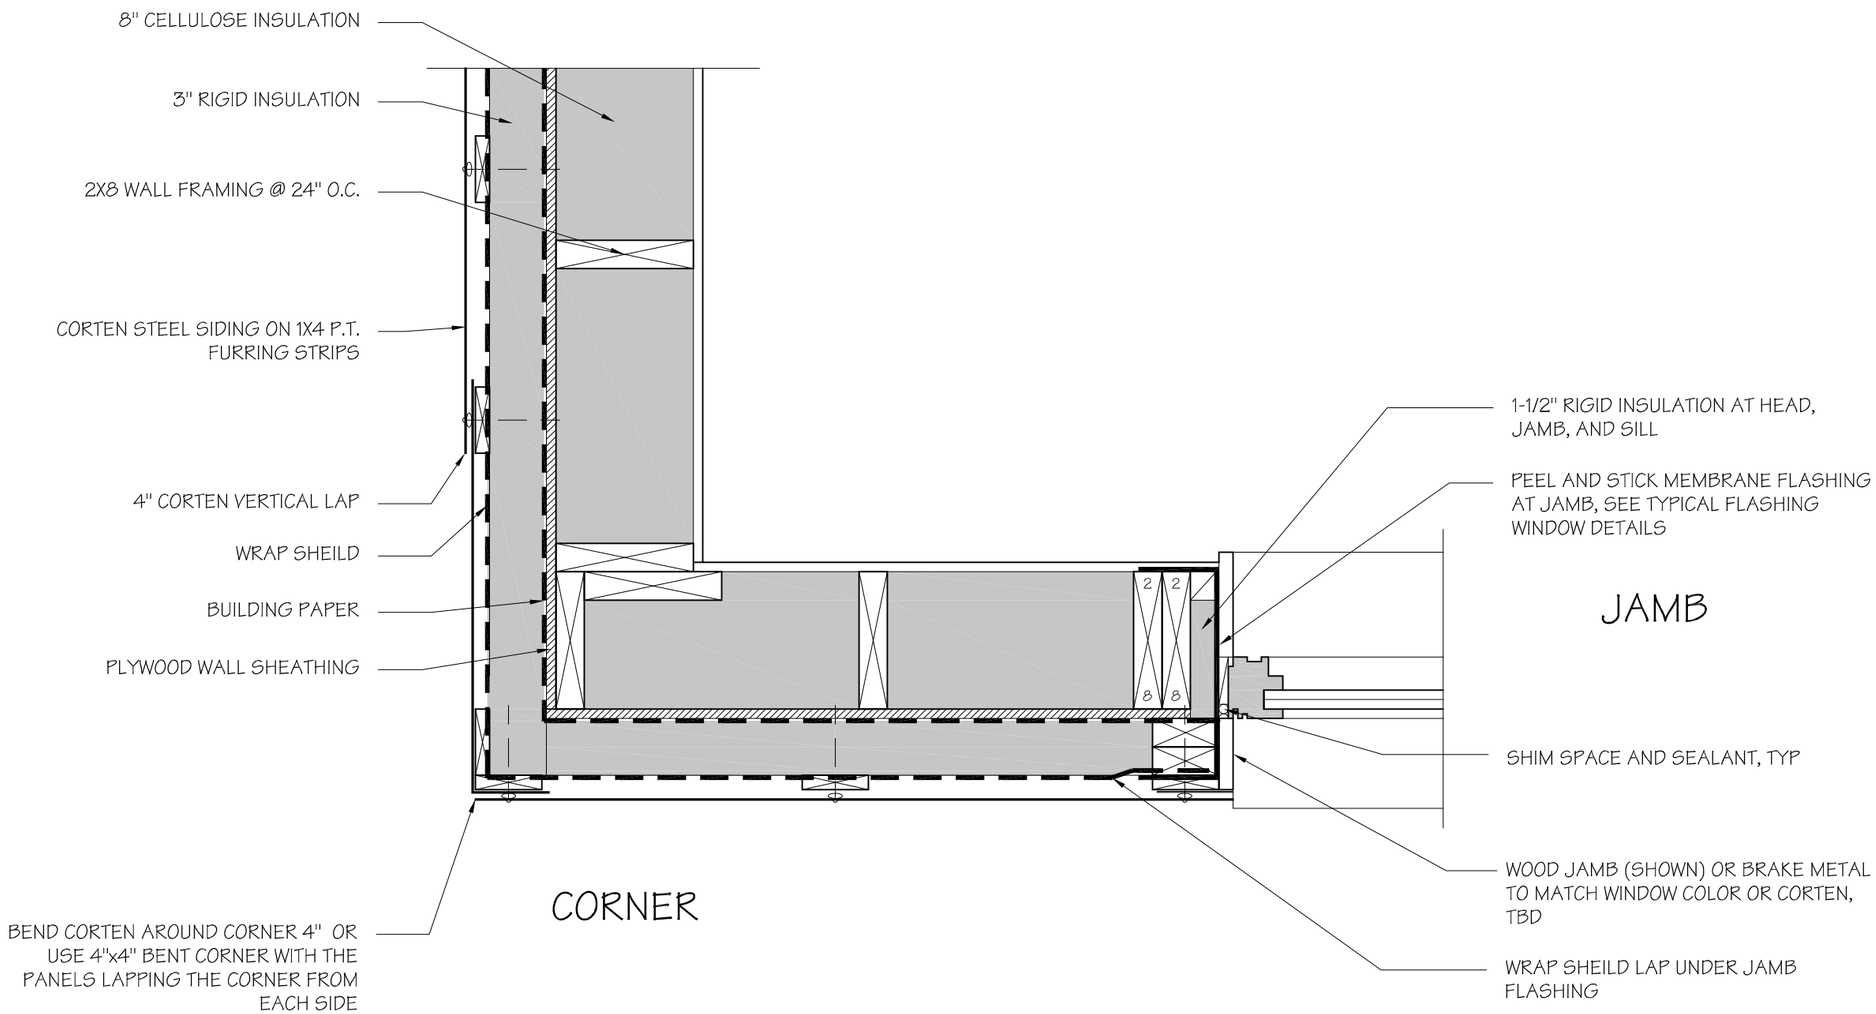
8" CELLULOSE INSULATION
3" RIGID INSULATION
2X8 WALL FRAMING @ 24" O.C.
CORTEN STEEL SIDING ON 1X4 P.T. FURRING STRIPS
4" CORTEN VERTICAL LAP
WRAP SHEILD
BUILDING PAPER
PLYWOOD WALL SHEATHING
BEND CORTEN AROUND CORNER 4" OR USE 4"x4" BENT CORNER WITH THE PANELS LAPPING THE CORNER FROM EACH SIDE
CORNER
1-1/2" RIGID INSULATION AT HEAD, JAMB, AND SILL
PEEL AND STICK MEMBRANE FLASHING AT JAMB, SEE TYPICAL FLASHING WINDOW DETAILS
JAMB
SHIM SPACE AND SEALANT, TYP
WOOD JAMB (SHOWN) OR BRAKE METAL TO MATCH WINDOW COLOR OR CORTEN, TBD
WRAP SHEILD LAP UNDER JAMB FLASHING